


OPTION - 4

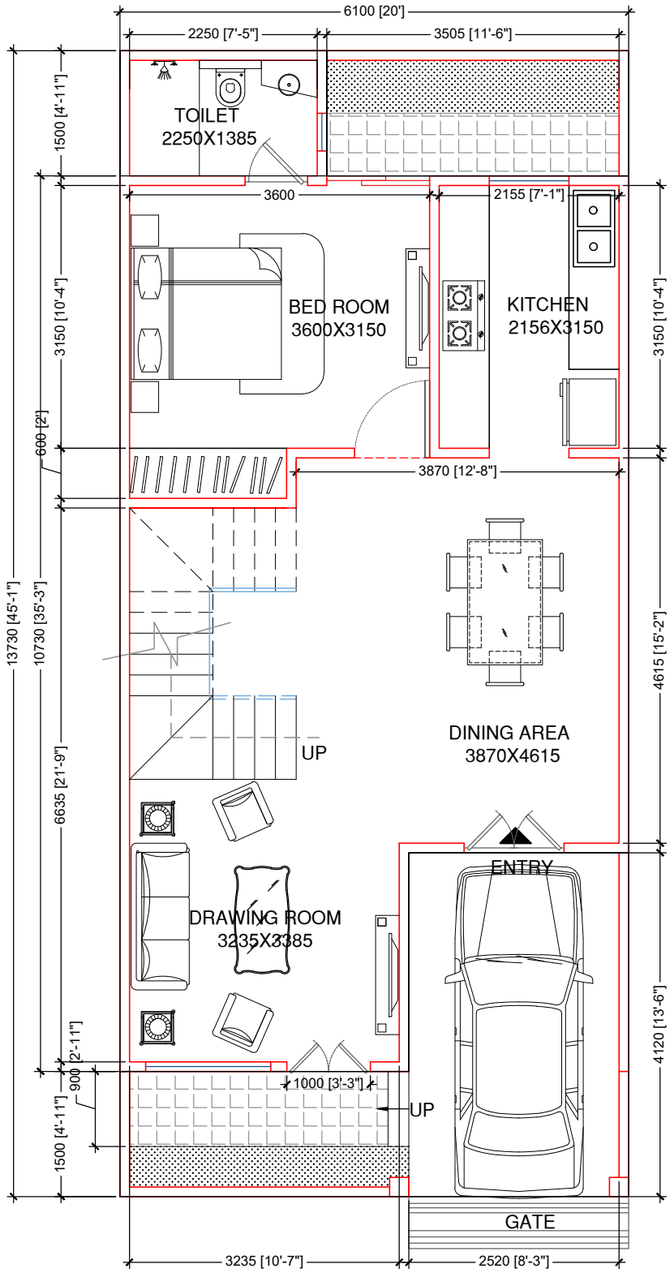

GROUND FLOOR PLAN
DUPLEX

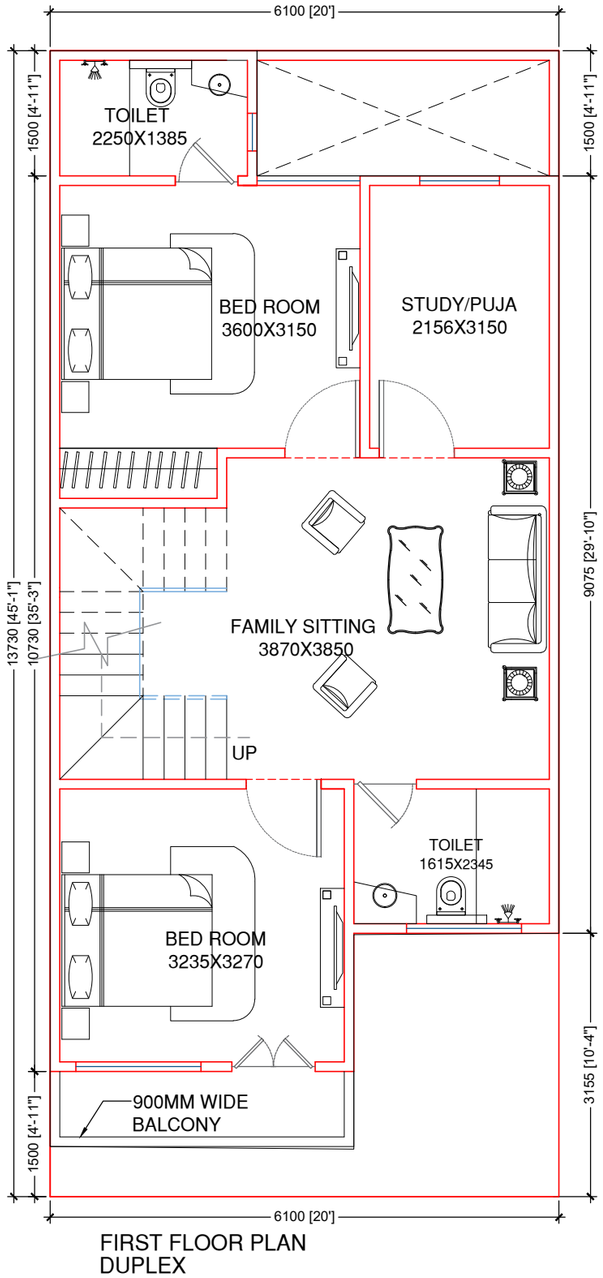

FIRST FLOOR PLAN
DUPLEX

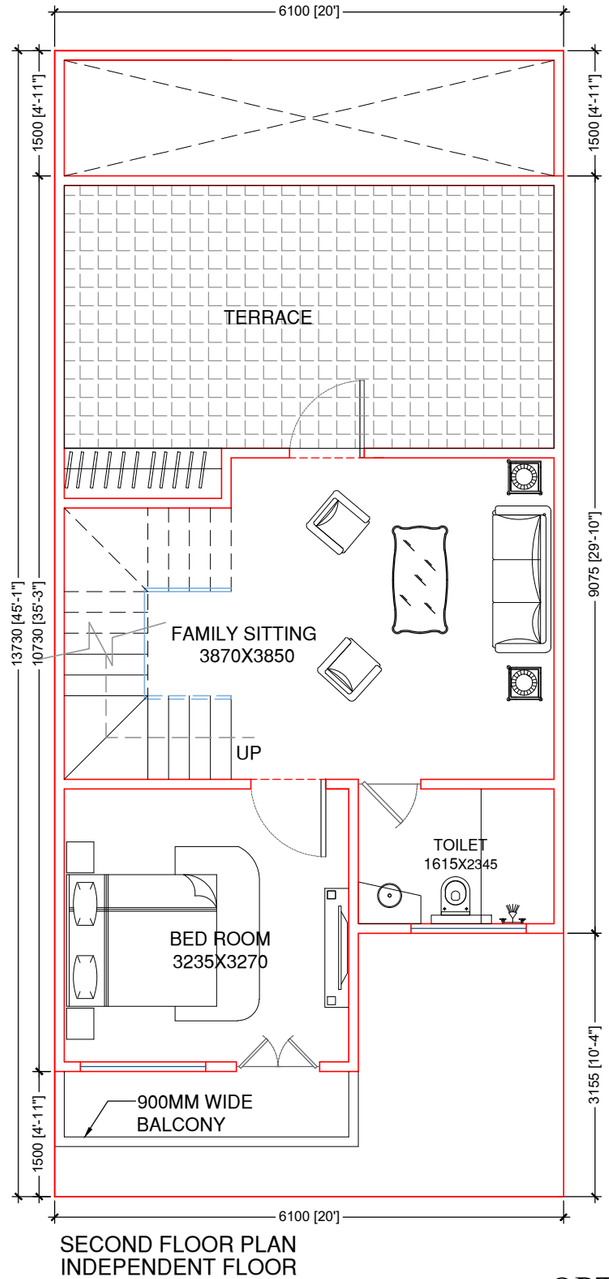

SECOND FLOOR PLAN
INDEPENDENT FLOOR

OPTION-04

PROPOSED
RESIDENCE AT
GH-12 Crossings Republik

PROJECT ADDRESS:	PROJECT REF.No.:

NOTES:

*THIS DRAWING IS A BONAFIDE PROPERTY OF THE ARCHITECT M/s ATWIN & IS NOT TO BE COPIED OR RE-PRODUCED WITHOUT PRIOR CONCERN.

*ALL THE DIMENSIONS ARE TO BE REFERRED & NOT TO BE MEASURED ON THE SHEET.

*ANY DISCREPANCIES SHALL BE BROUGHT TO ENGINEERS ATTENTION ON PRIOR TO COMMENCEMENT OF WORK,FAILURE TO COMPLY WITH THE ABOVE WILL BE CONTRACTORS LIABILITY.

*THIS DRAWING IS PRODUCT OF AUTHORIZED AUTODESK SOFTWARE.

100 SQ YARDS

S.NO.	LEGENDS	DESCRIPTION
1.		
2.		
3.		
4.		
5.		

REVISION:

S.No.	DATE	DESCRIPTION

☐ **SERVICES CONSULTANT:**

☐ **STRUCTURAL CONSULTANT:**

☐ **ARCHITECTS:**

ARCHITECTS BUILDING BELIEFS DESIGN STUDIO
Flat No N-005 Prateek Laurel
Sec 120 Noida 201301
Mob: +918527996631, +919911595167

TITLE:

CONCEPT DRAWING

SCALE: N.T.S				RELEASED FOR
DES.	NAME	SIGN	DATE	■ CONCEPT
CHKD				☐ GEN.ARRANGEMENT
APPD				☐ TENDER
SHEET NO.				☐ G.F.C
DATE :				N