


200 SQ YARDS

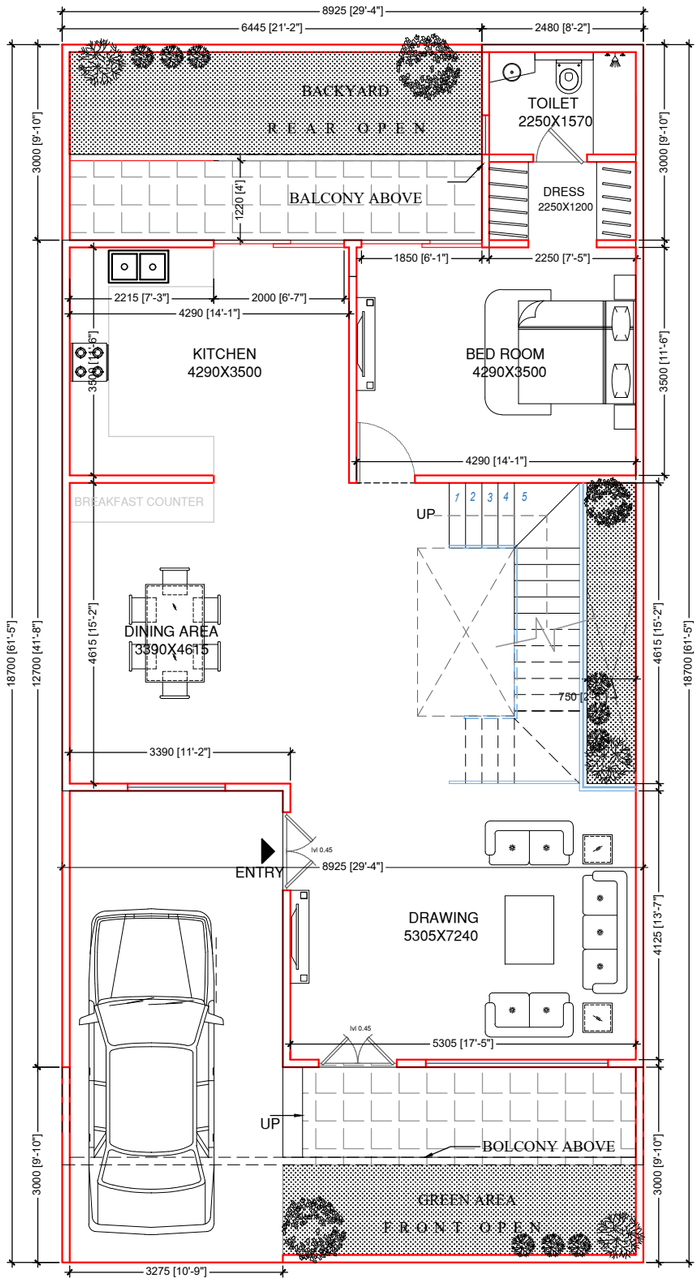

GROUND FLOOR PLAN

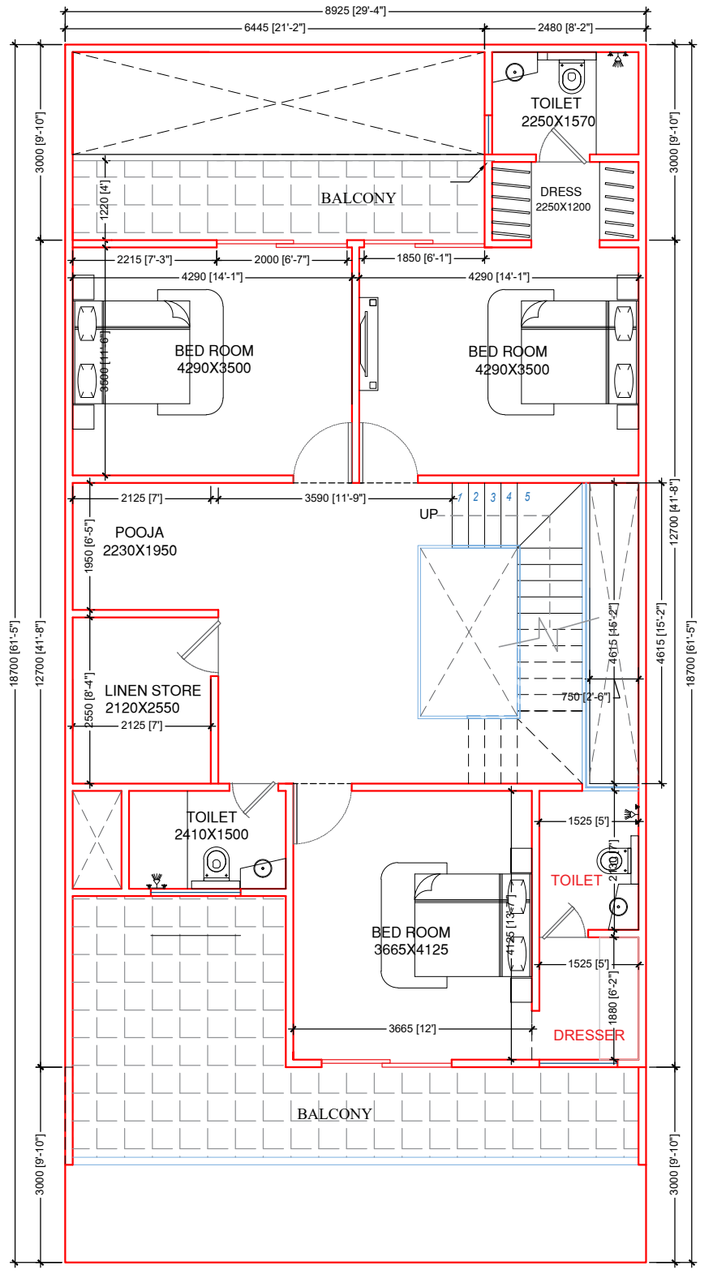

FIRST FLOOR PLAN

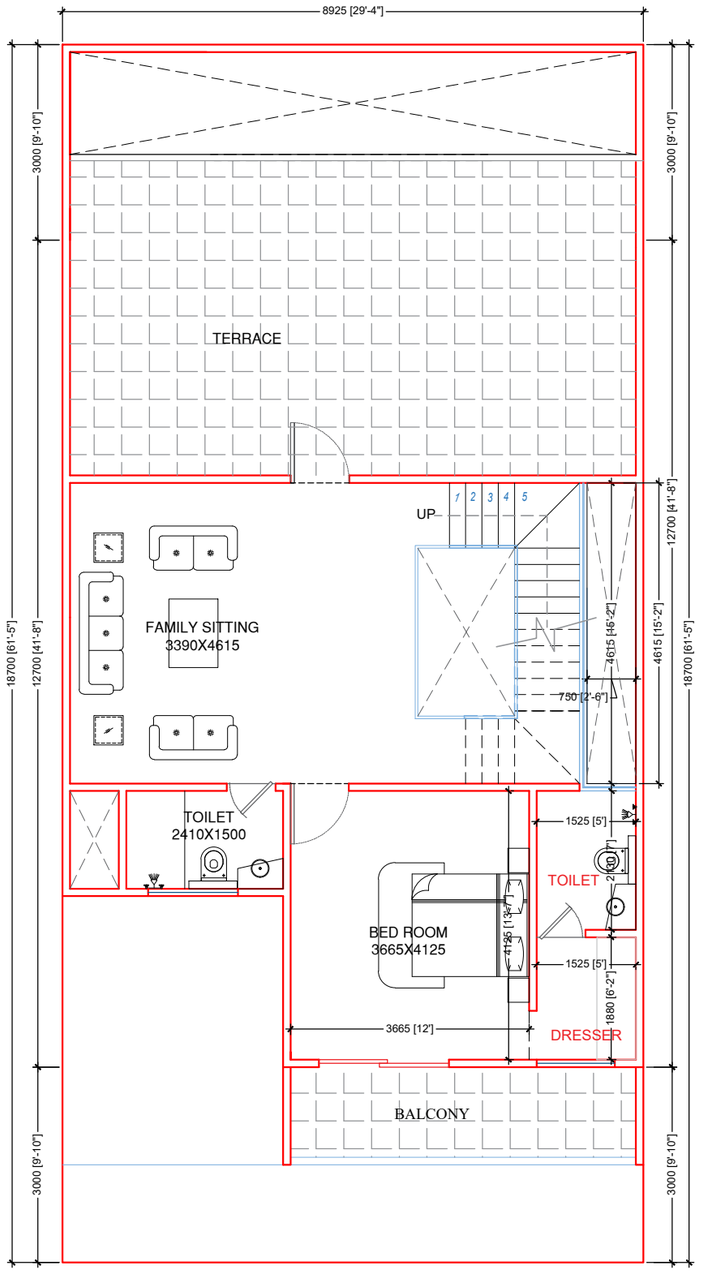

SECOND FLOOR PLAN

PROPOSED
RESIDENCE AT
GH-12 Crossings Republik

PROJECT ADDRESS:	PROJECT REF.No.:

NOTES:

*THIS DRAWING IS A BONAFIDE PROPERTY OF THE ARCHITECT M/s ATWIN & IS NOT TO BE COPIED OR RE-PRODUCED WITHOUT PRIOR CONCERN.

*ALL THE DIMENSIONS ARE TO BE REFERRED & NOT TO BE MEASURED ON THE SHEET.

*ANY DISCREPANCIES SHALL BE BROUGHT TO ENGINEERS ATTENTION ON PRIOR TO COMMENCEMENT OF WORK,FAILURE TO COMPLY WITH THE ABOVE WILL BE CONTRACTORS LIABILITY.

*THIS DRAWING IS PRODUCT OF AUTHORIZED AUTODESK SOFTWARE.

200 SQ YARDS

S.NO.	LEGENDS	DESCRIPTION
1.		RCC COLUMNS
2.		PLOT LINE
3.		BUILDING PROFILE
4.		COLUMNS GRID CENTER LINE
5.		COMPOUND WALL

REVISION:

S.No.	DATE	DESCRIPTION

☐ **SERVICES CONSULTANT:**

☐ **STRUCTURAL CONSULTANT:**

☐ **ARCHITECTS:**

ARCHITECTS BUILDING BELIEFS DESIGN STUDIO
Flat No N-005 Prateek Laurel
Sec 120 Noida 201301
Mob: +918527996631, +919911595167

TITLE:

CONCEPT DRAWING

SCALE: N.T.S				RELEASED FOR
DES.	NAME	SIGN	DATE	■ CONCEPT
CHKD				☐ GEN.ARRANGEMENT
APPD				☐ TENDER
SHEET NO.				☐ G.F.C
DATE :				N